

(令和 8 年度)

施設の配置図

縮

1/1500

0	10	20	30	40	50	60
---	----	----	----	----	----	----

学校名	
-----	--

球磨清流学園

調査費

(每道)	4
------	---

有果)	
2	5

(市町)

針)	
12	

11

学 校	211
-----	-----

1 2	
---	---	---	---	--	---	---	--

幣埋番

1

1

7

凡 例

建 物

⑥ 不とりこわし物

Ⓓ 危險建物

借 借 用 建 物

·時 使用建物

④ 屋外教育環境整備事業によるもの

その他

⑤ 自転車道場

倉庫

⑧ 吹抜け渡廊下

④ 相 換 場

◎ 正門 通用門

溫 溫 室

動物小屋

④ 簡易な小型模造物

④ ポンプ室

源小学校仮設校舎

A棟: S2-230.05
B棟: S2-230.05
C棟: S1-66.81
昇降口棟: S1-29.16
渡り廊下棟: S1-99.75

運動場敷地保有 13,050㎡

庄本川

村道 田代線

体育倉庫 (31) S1-32

WC

36) W1-32

37)-1 W1-65

37)-2 W1-24

その他 1,639㎡

屋体 (27) S2-1.934

プール

S1-14 機械室

貯水槽

ポンプ庫 (29) S1-13

普通教室 (20)-2 R2-795

普通教室 (20)-1 R2-701

給食室 (23) R1-211

機械室

(25) R1-93

(25)-2 R1-75

(20) R1-34

(22)-1 R2-1560

管理棟

(23)-2 R1-49

技術室棟 S1-124

源小学校仮設校舎

源小学校仮設校舎


特別教室 (25)-1 R3-732

35) S1-240 スクールバス車庫

建物敷地保有 1,591㎡

建物敷地保有 9,490㎡




方位

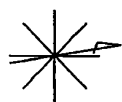

(北に矢印を付す)

文 部 科 学 省


平面図	縮尺 1/500	学校名 球磨清流学園	調査番号 43	国道有無 5	市町村 13	（学校） J014	整理番号
-----	----------	------------	---------	--------	--------	-----------	------

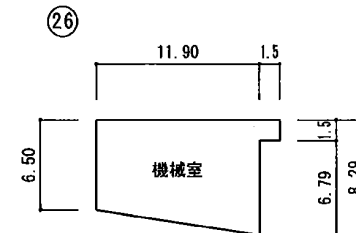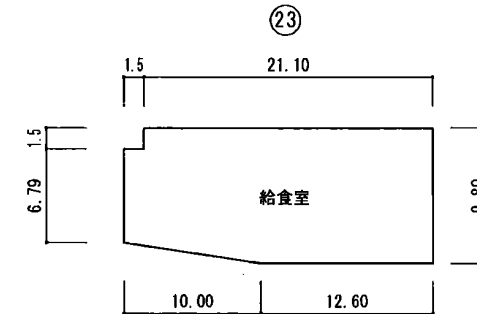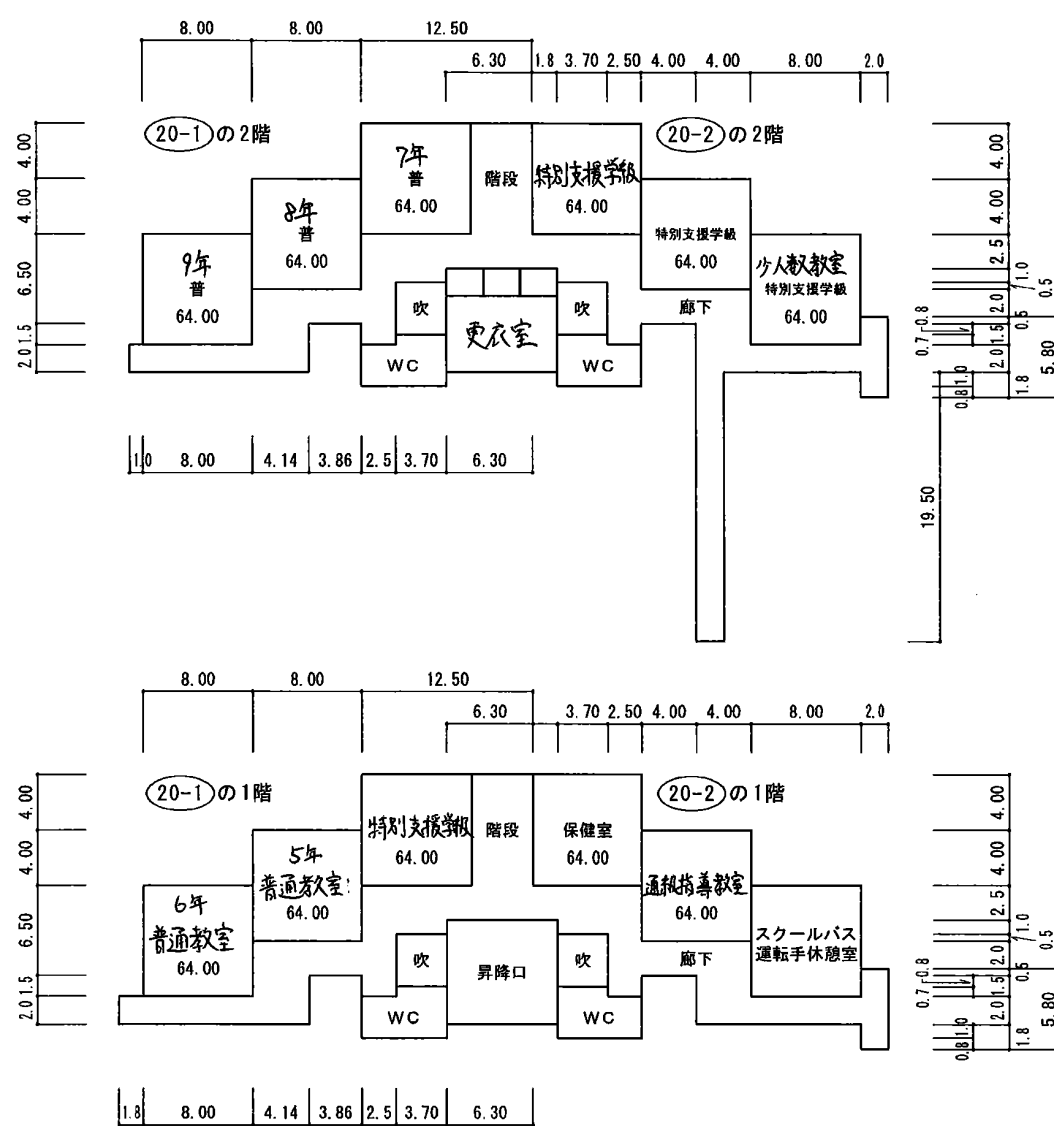


名 称	面 積
(28) プール附属	14 m²
(29) プール附属	13 m²
(27)の1 柔剣道場	381 m²
(23) 給食室	211 m²
(34) ポンプ室	17 m²
(35) スクールバス車庫	240 m²

平面図	縮尺	1/500	0	10	20m	学校名	秋鹿清流学園	調査番号	43513	(市町村)	J014	(学校)	整理番号
-----	----	-------	---	----	-----	-----	--------	------	-------	-------	------	------	------


②②の2階

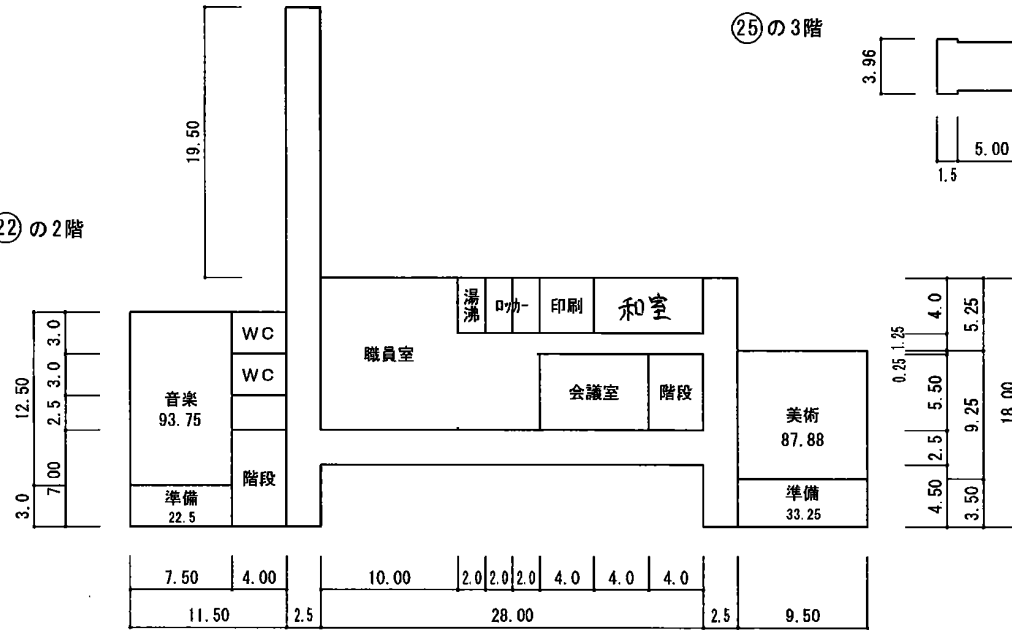


②②の1階

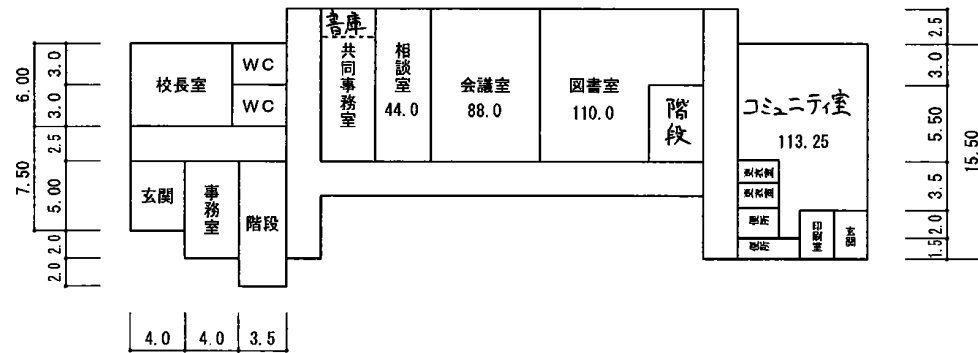

②⑤の2階

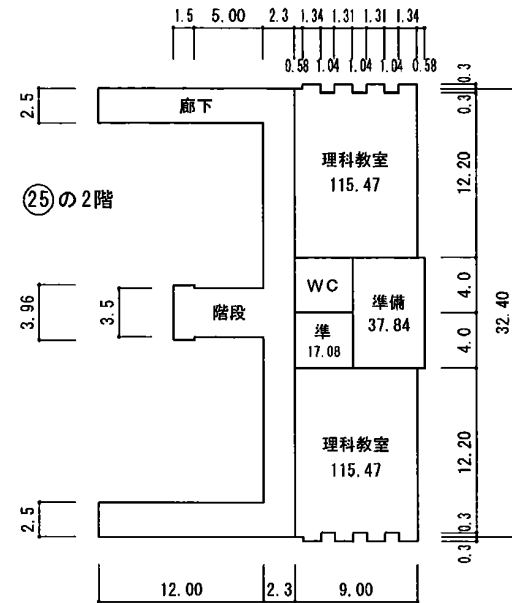


②⑤の1階

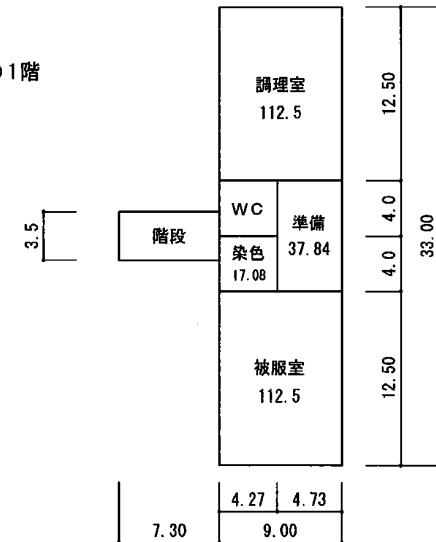


平 面 図	縮 尺	1/500 0 10 20m	学 校 名 球磨清流学園	調 査 番 号	(延 辺 市)	(市 町 村)	(学 校)	整 理 番 号
				43	513	J0114		


②7 の1階

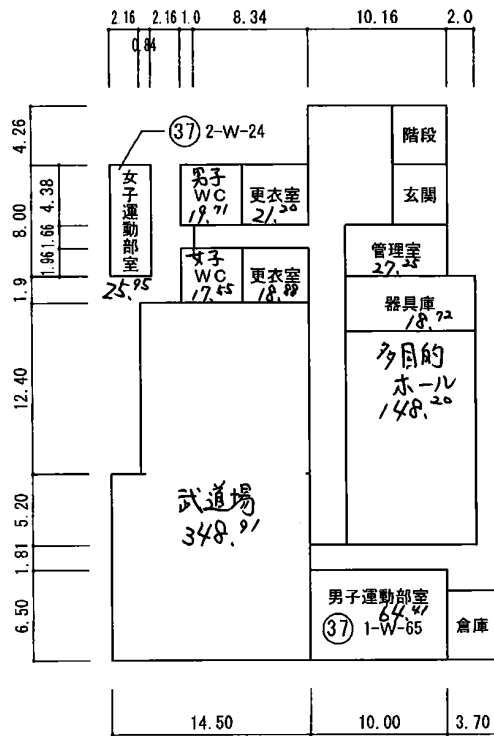


②7 の2階

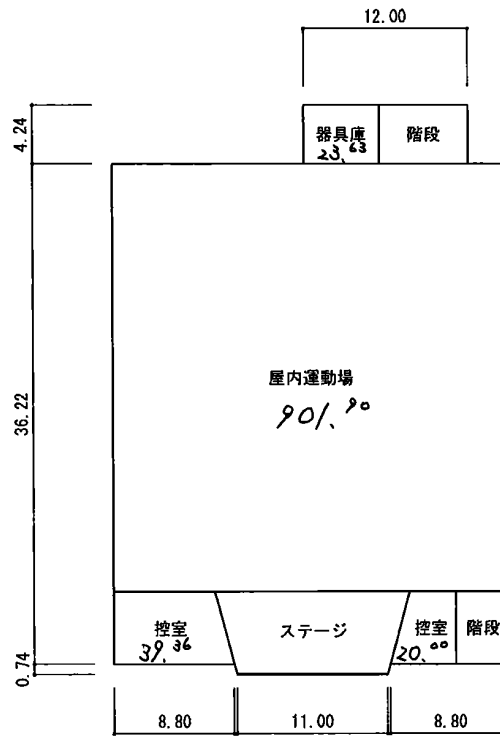


②8 プール附属建物

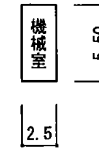


③0 技術室 ※解体

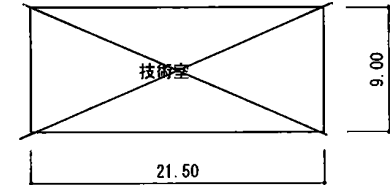

②9 プール附属建物

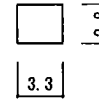


③1

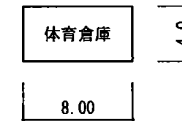


ポンプ室




③5

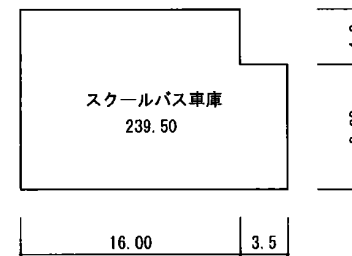

③6

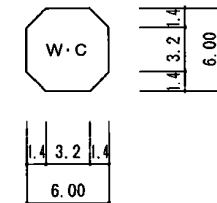


平面図	縮尺	1/500 0 10 20m	学校名 球磨清流学園	調査番号 43513	(町道有無)	(市町村)	(学校)	整理番号 J014

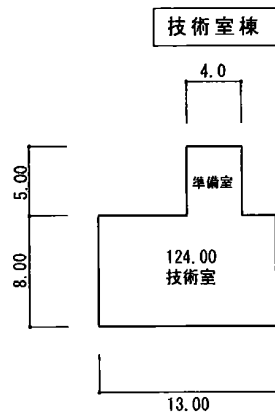


A棟	230.05㎡
B棟	230.05㎡
C棟	86.81㎡
児童昇降口	29.16㎡
渡り廊下	99.75㎡
全合計：676.82㎡	

渡小学校仮設校舎の2階

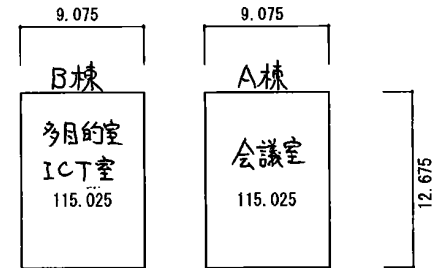


渡小学校仮設校舎の1階

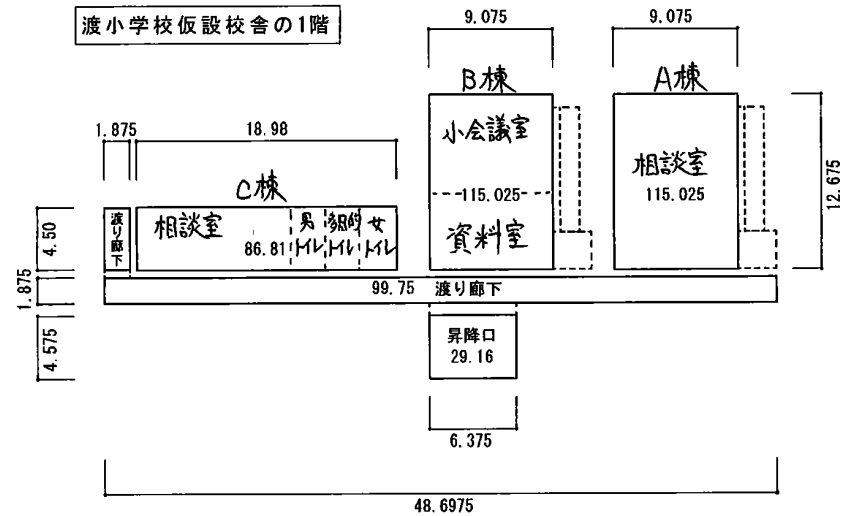

（令和 8 年度）

施設の配置図	縮尺	1/1000	学校名	調査番号	(都道府県)	(市町村)	(学 校)	整理番号
	0 10 20 30 40m		球磨清流学園	43	51	3	C014	

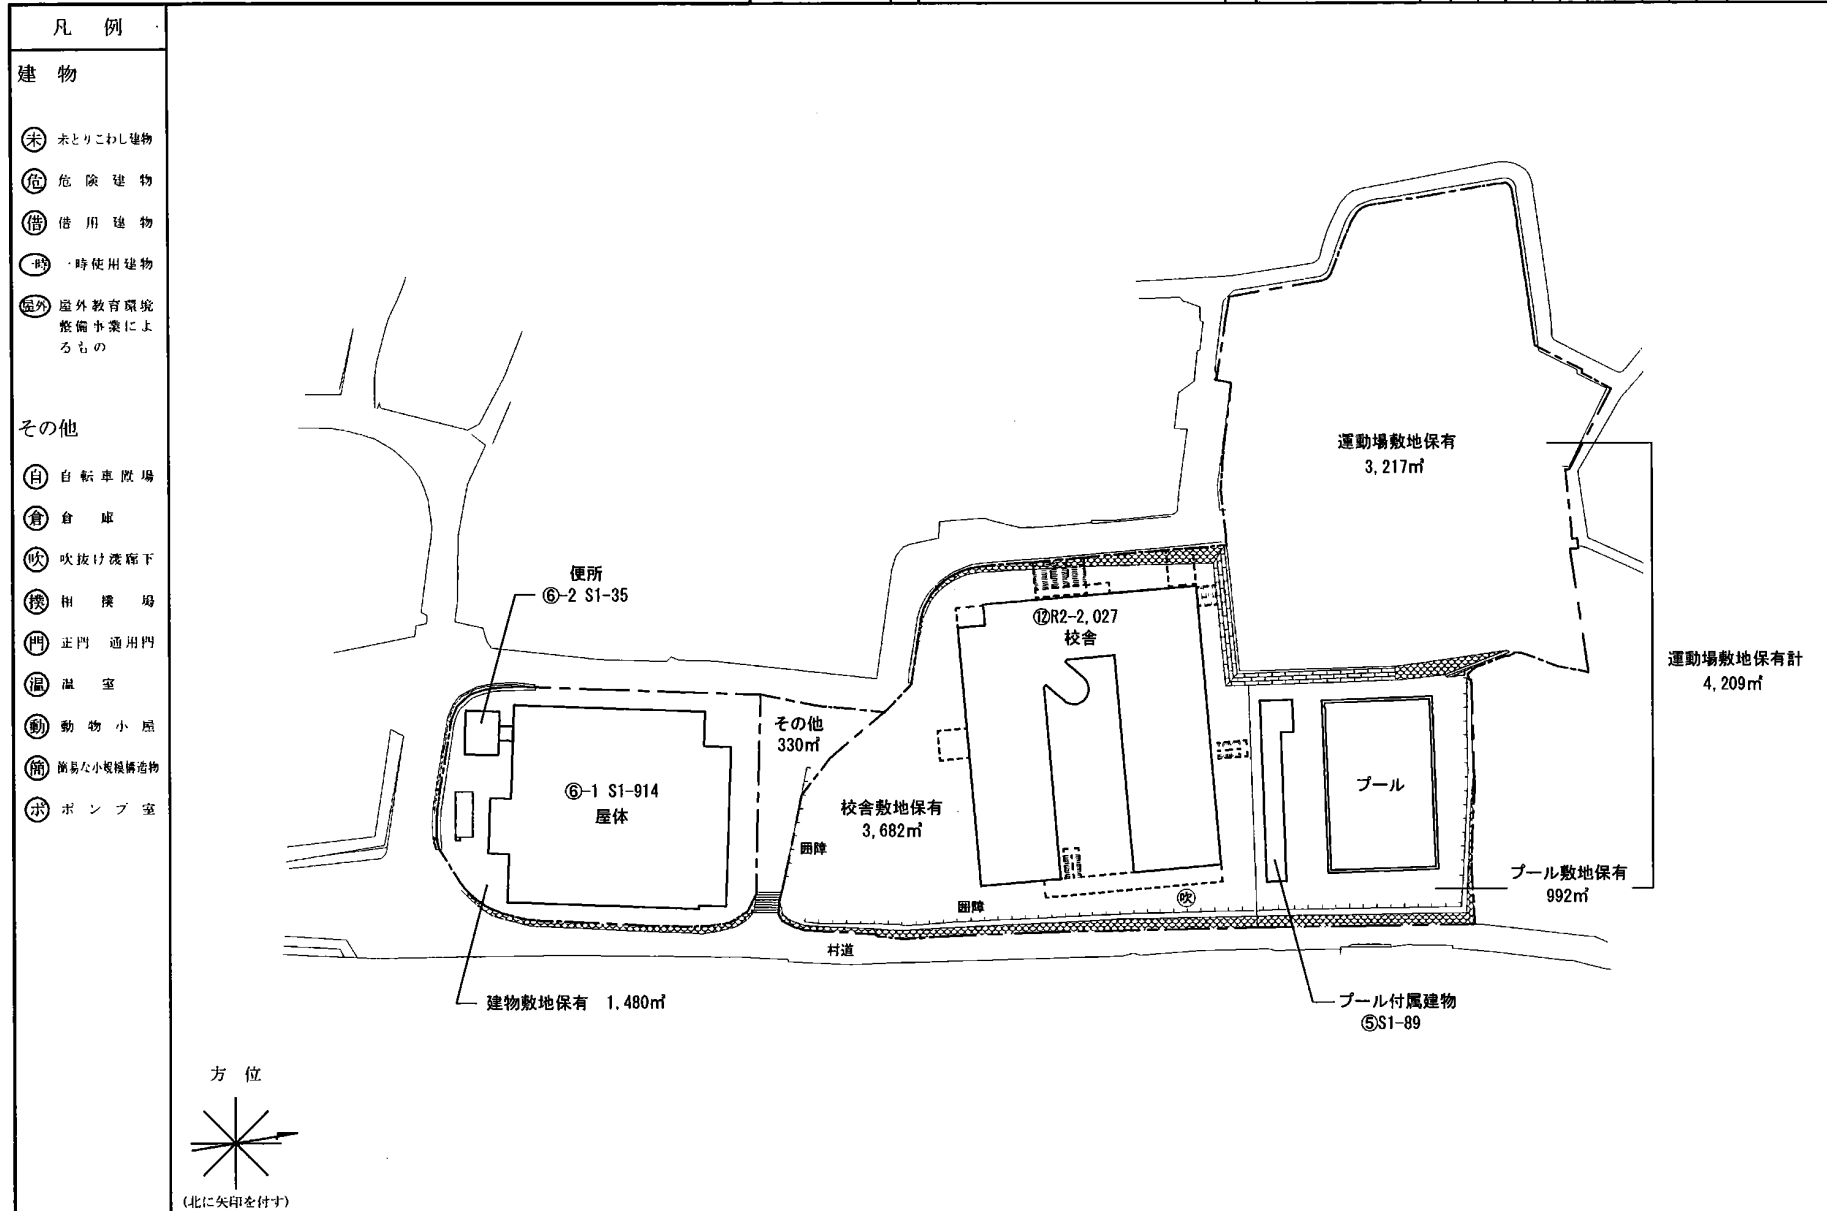

(令和 8 年度)

平面図

縮尺

1/500

0 5 10 15 20m

学校名

球磨清流学園

調査番号

(都道府県)

(市町村)

(学校)

整理番号

43

51


3

C

O

14

4

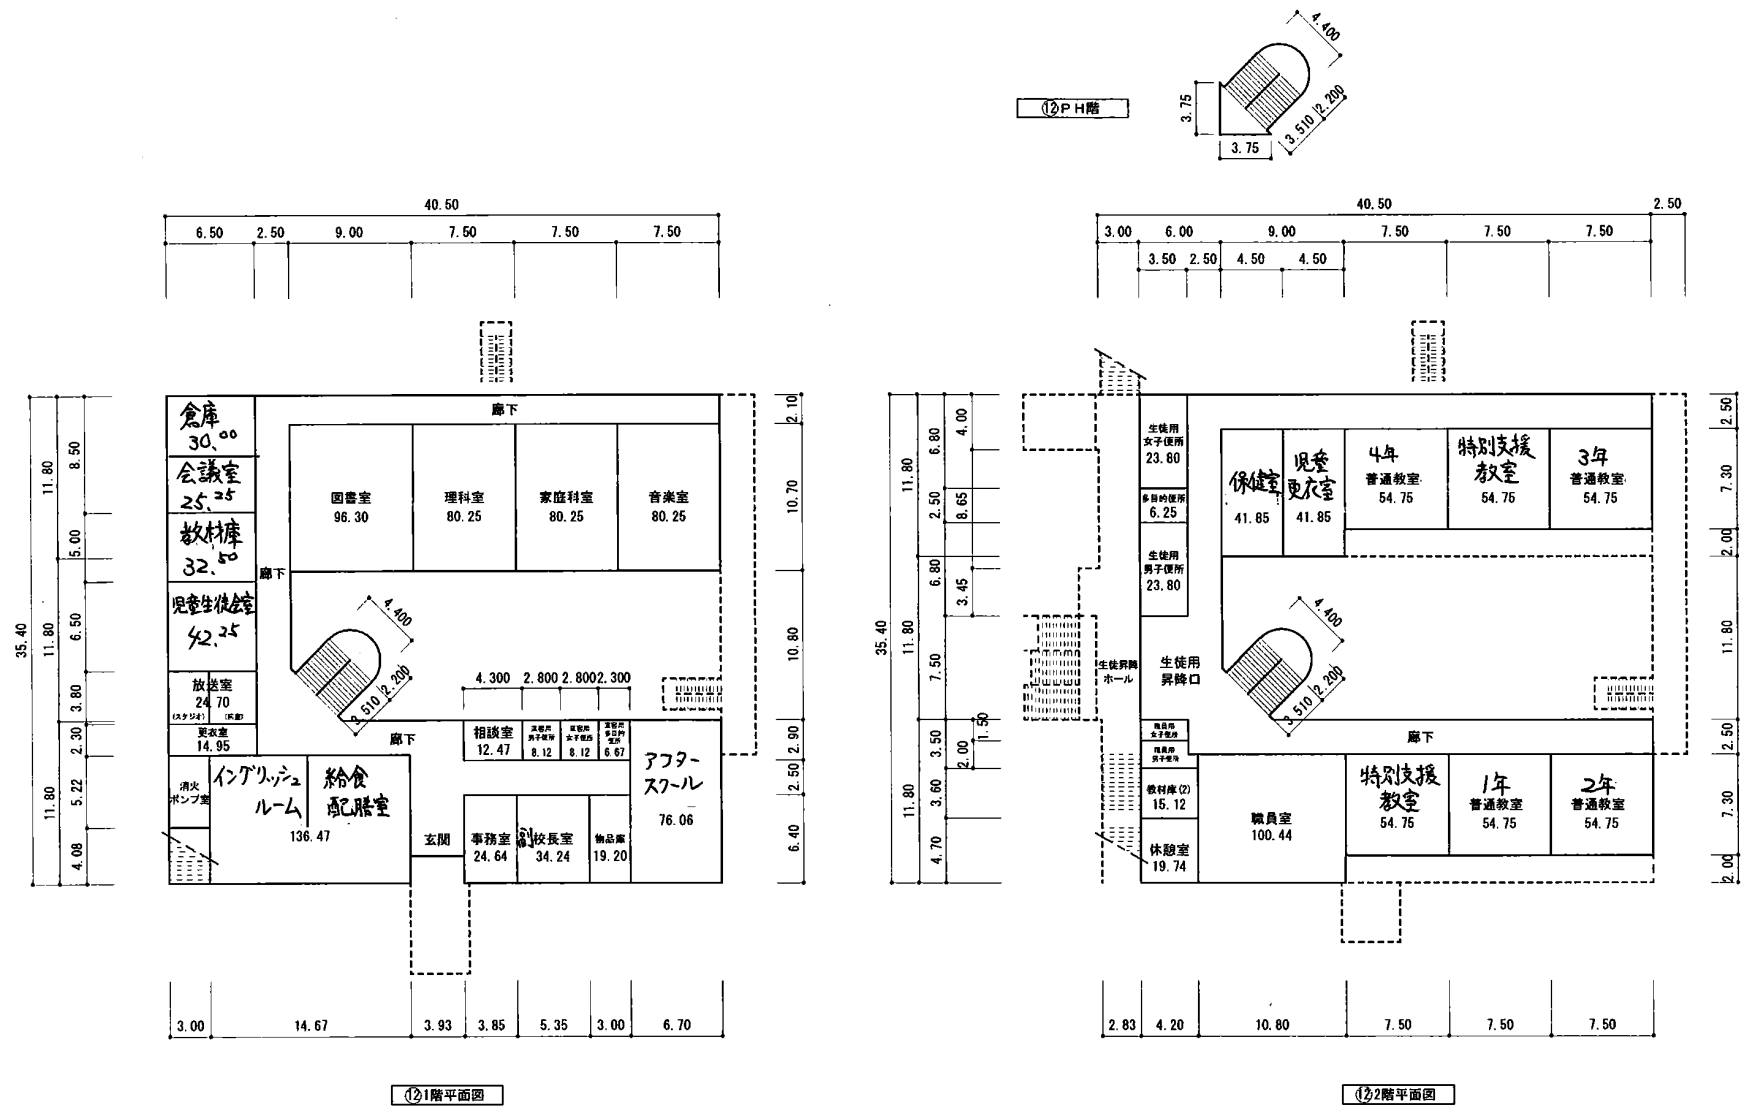

(令和 8 年度)

平面図	縮尺	1/500 0 5 10 15 20m	学校名 琢磨清流学園	調査番号	(都道府県)	(市町村)	(学校)	整理番号
				43	51	3	C014	

